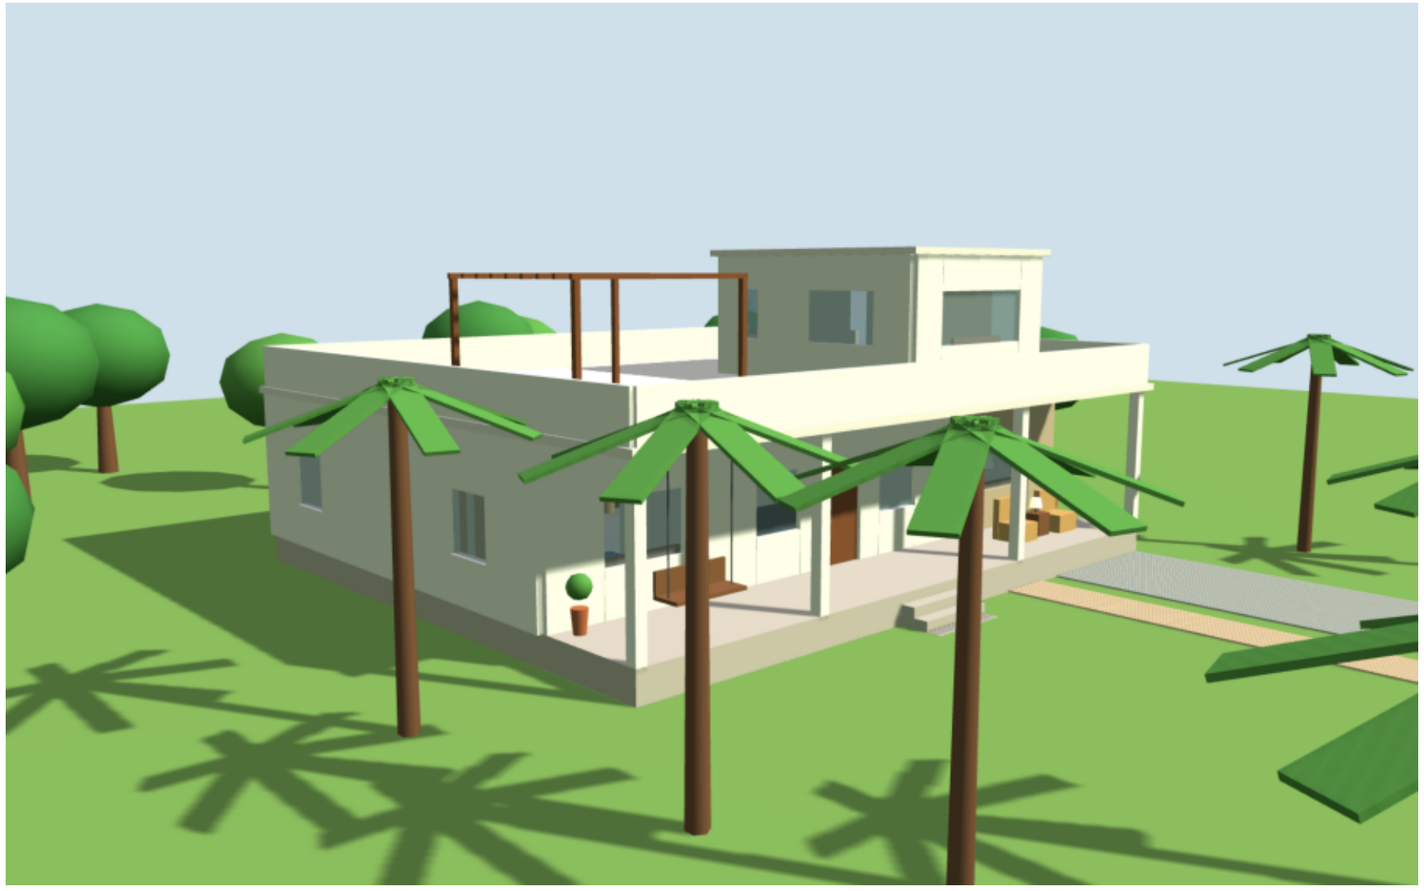


# LIMBASI HOMES

## Model E - 5BHK Family

**5 bedrooms · 4 bathrooms**
**182 m² built-up (1,959 sq ft)**
**single storey + roof terrace**
**15.0 m × 12.9 m incl. verandah**

### SHEETS


**0 Cover and sheet index**
**1 Ground floor plan**
**2 Front and rear elevations, 1:100**
**3 Side elevations, 1:100**
**4 Section A-A and roof terrace plan, 1:100**
**5 3D views**


### MATERIALS

**Walls: lime plaster, off-white**
**Accent wall: sandstone cladding**
**Windows and doors: teak frames, clear glass**
**Floors: Kota stone**
**Roof: flat RCC slab, terrace tiles, 1.0 m parapet**
**Verandah: RCC slab on square columns**

**LIMBASI HOMES · near Limbasi, Matar taluka, Kheda**

**MODEL E - 5BHK FAMILY · COVER AND SHEET INDEX**

Concept design · not for construction · 2 Oct 2026

# LIMBASI HOMES - MODEL E - 5BHK FAMILY - GROUND FLOOR PLAN (concept rev A, 2026-09-30)


Ground floor built-up 158 m² (1,695 sq ft) + front verandah 36 m² (388 sq ft) + roof suite 24 m² (see roof plan).





Climate notes: deep south verandah shades the front rooms; kitchen, baths and bedroom 2 on the cooler north side; small windows on the hot west wall; plinth raised 0.6 m for monsoon.
Not for construction. Structural design (seismic zone III) and approval drawings by a licensed engineer/architect.

Dimensions in metres. Plan drawn to fit the sheet (not to a stated scale).

| | |
|---|---|
| LIMBASI HOMES · near Limbasi, Matar taluka, Kheda | |
| MODEL E - 5BHK FAMILY · GROUND FLOOR PLAN | |
| Concept design · not for construction · 2 Oct 2026 | Sheet 1 of 5 |

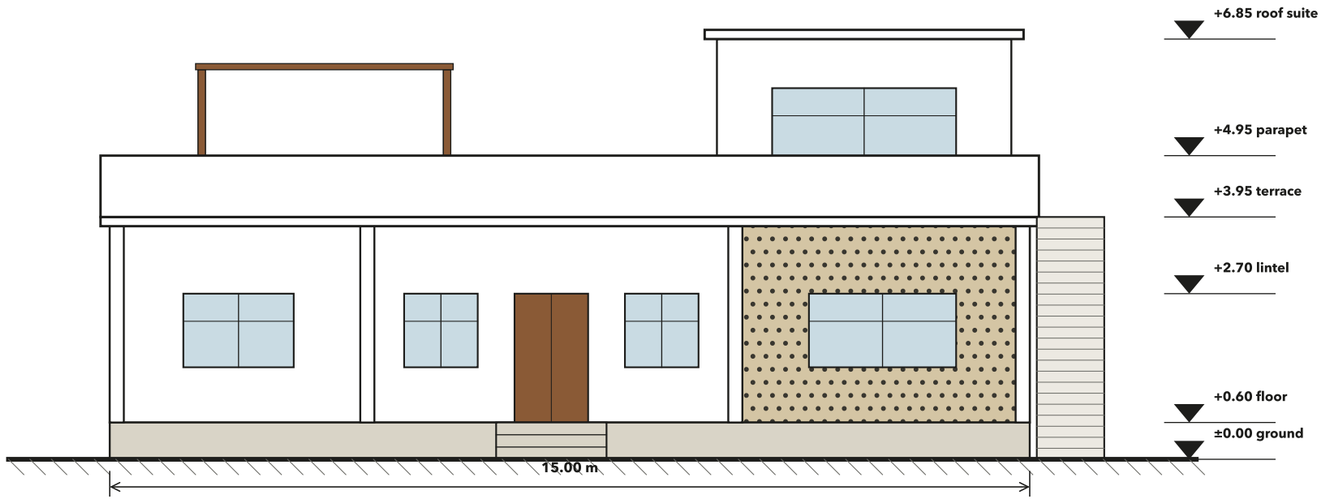


**FRONT ELEVATION (SOUTH, ROAD SIDE) · 1:100**

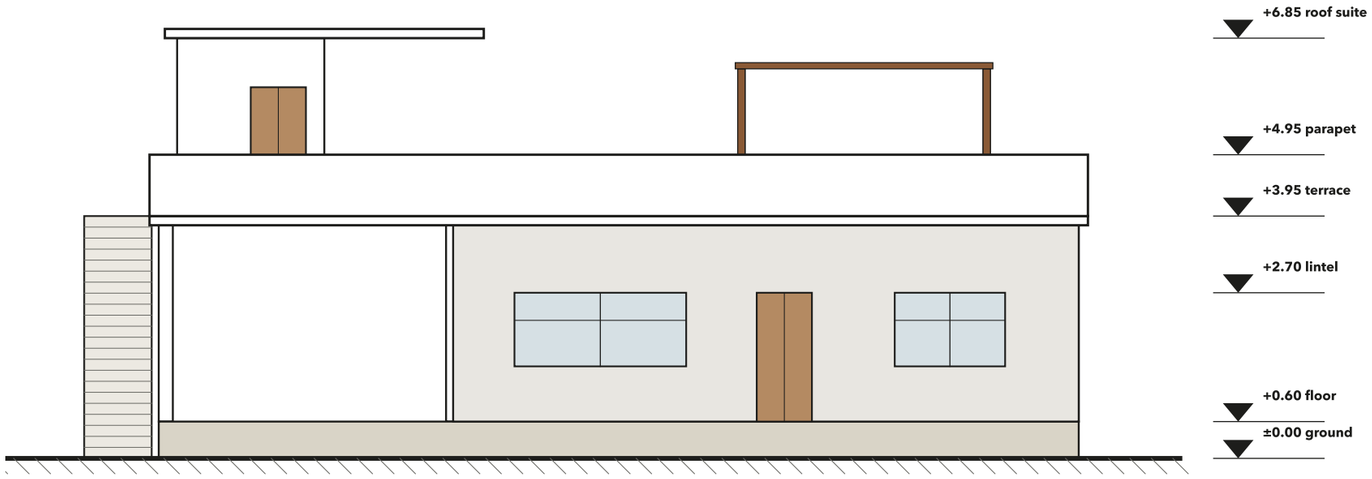



**REAR ELEVATION (NORTH) · 1:100**

**LIMBASI HOMES · near Limbasi, Matar taluka, Kheda**


**MODEL E - 5BHK FAMILY · FRONT AND REAR ELEVATIONS**

Concept design · not for construction · 2 Oct 2026

**Sheet 2 of 5**

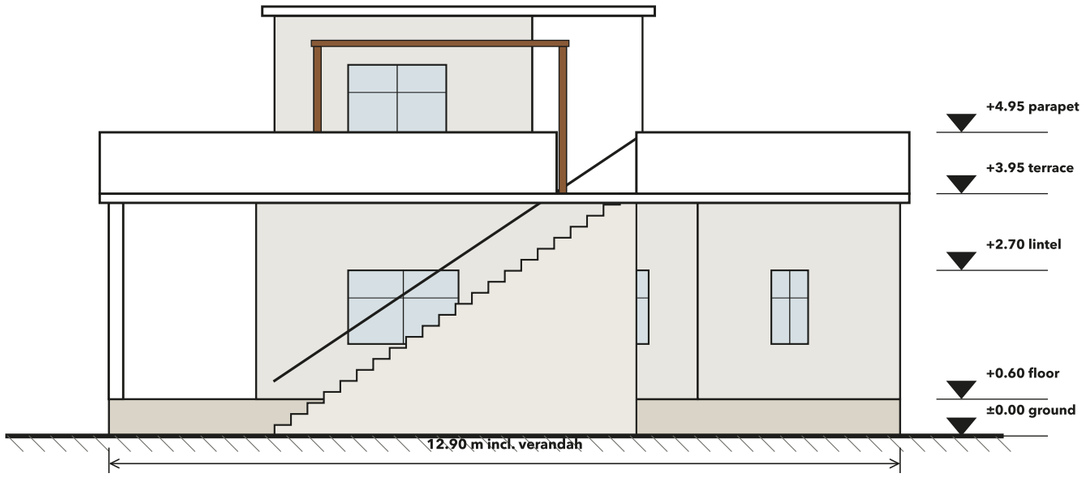


**EAST ELEVATION (STAIR SIDE) · 1:100**

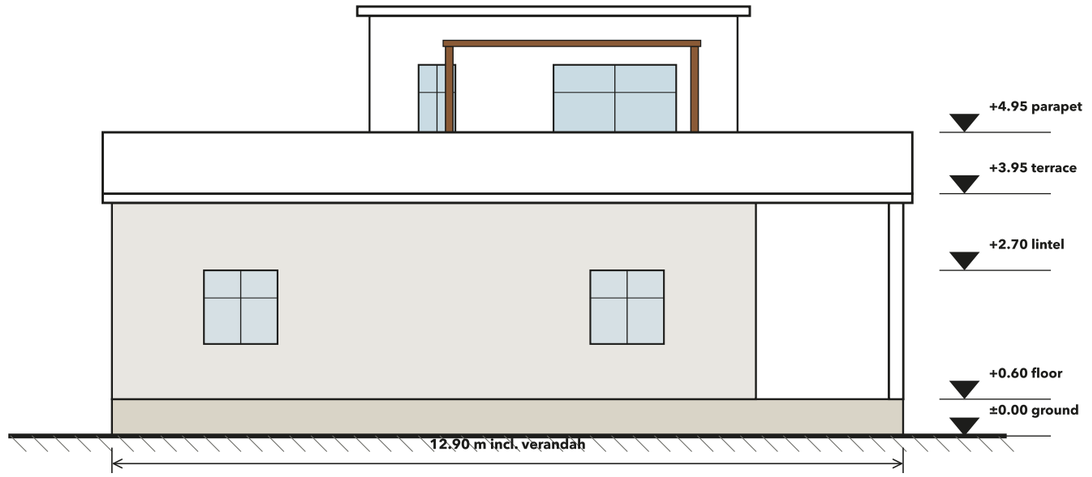


**WEST ELEVATION · 1:100**

**NOTES**


**The outside stair on the east side runs from the garden to the roof terrace (22 risers of about 18 cm).**
**Small windows on the west wall keep out the afternoon sun; the deep south verandah shades the front rooms.**
**The plinth is raised 0.60 m above ground for the monsoon.**

**LIMBASI HOMES · near Limbasi, Matar taluka, Kheda**


**MODEL E - 5BHK FAMILY · SIDE ELEVATIONS**

Concept design · not for construction · 2 Oct 2026

**Sheet 3 of 5**

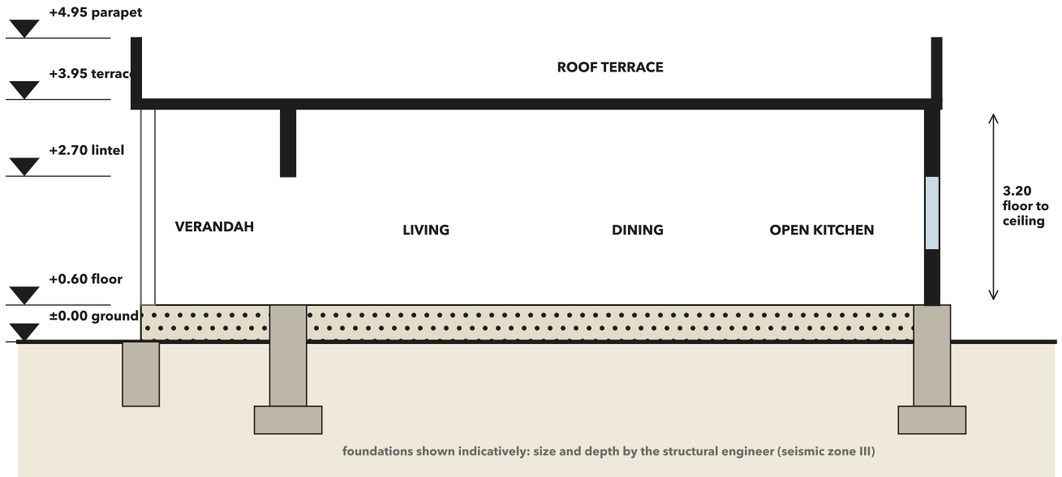


**SECTION A-A, NORTH-SOUTH THROUGH THE LIVING ROOM · 1:100**

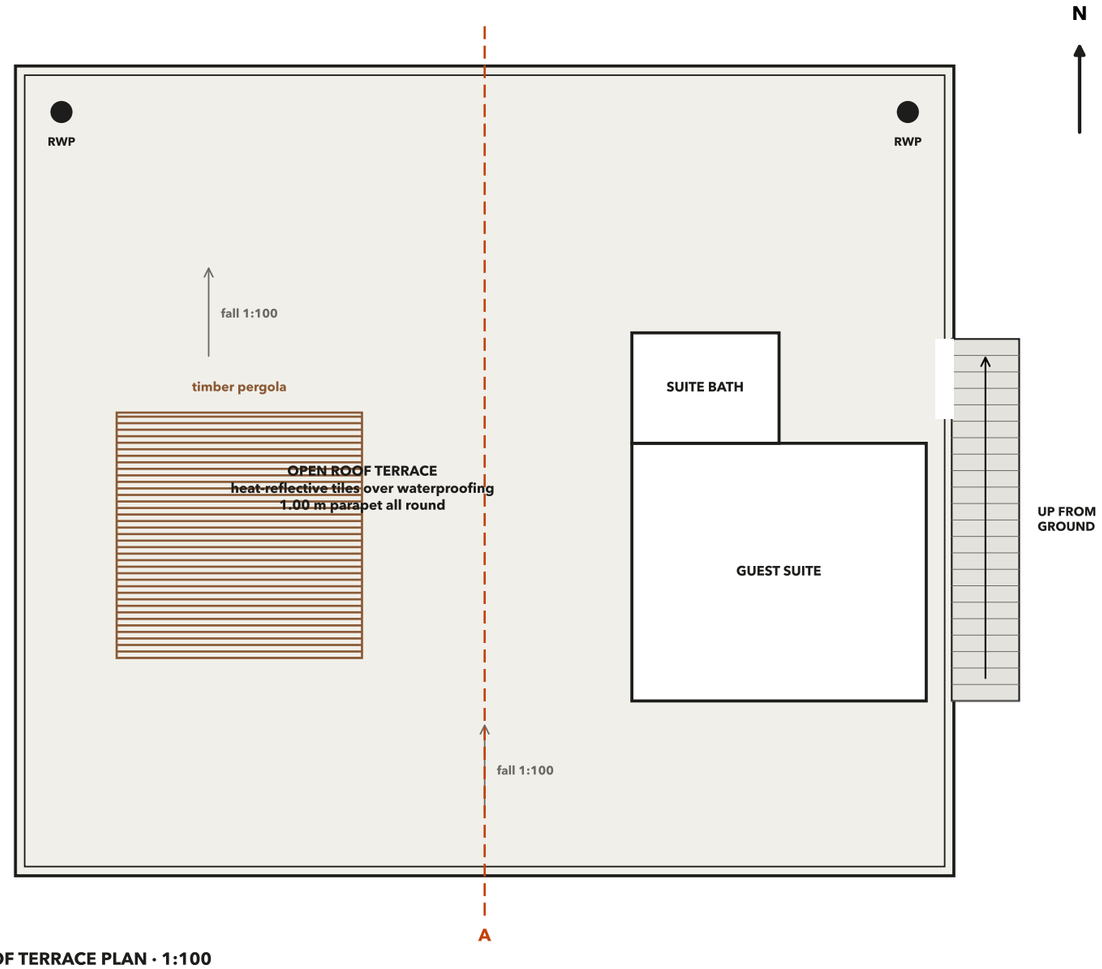


**ROOF TERRACE PLAN · 1:100**

**LIMBASI HOMES · near Limbasi, Matar taluka, Kheda**

**MODEL E - 5BHK FAMILY · SECTION A-A AND ROOF TERRACE PLAN**


Concept design · not for construction · 2 Oct 2026




Front, from the south-west



Front, from the south-east

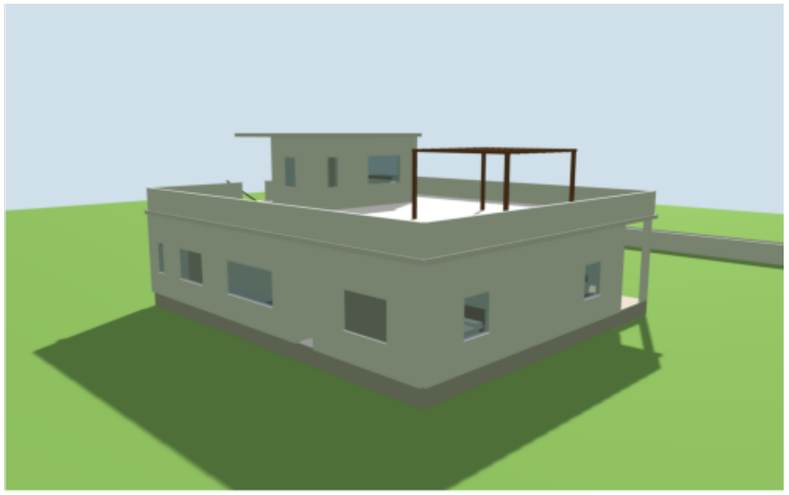

Rear, from the north-east

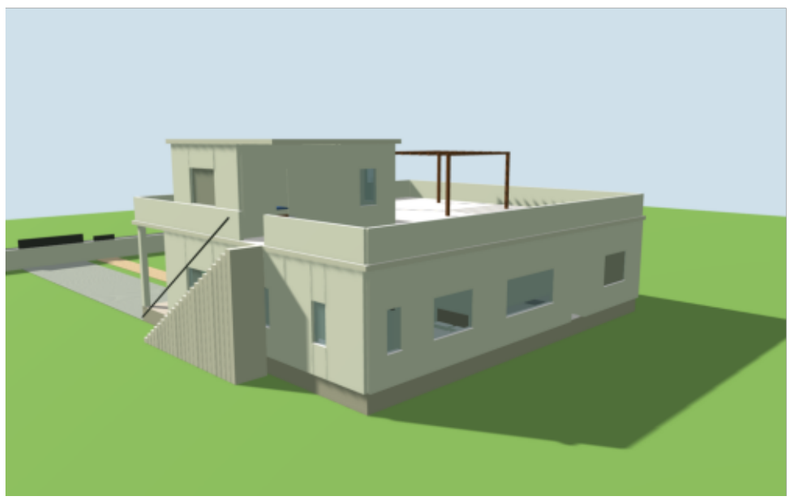

Rear, from the north-east



Aerial, from the south-east




Cutaway, roof removed

LIMBASI HOMES · near Limbasi, Matar taluka, Kheda

MODEL E - 5BHK FAMILY · 3D VIEWS

Concept design · not for construction · 2 Oct 2026

Sheet 5 of 5